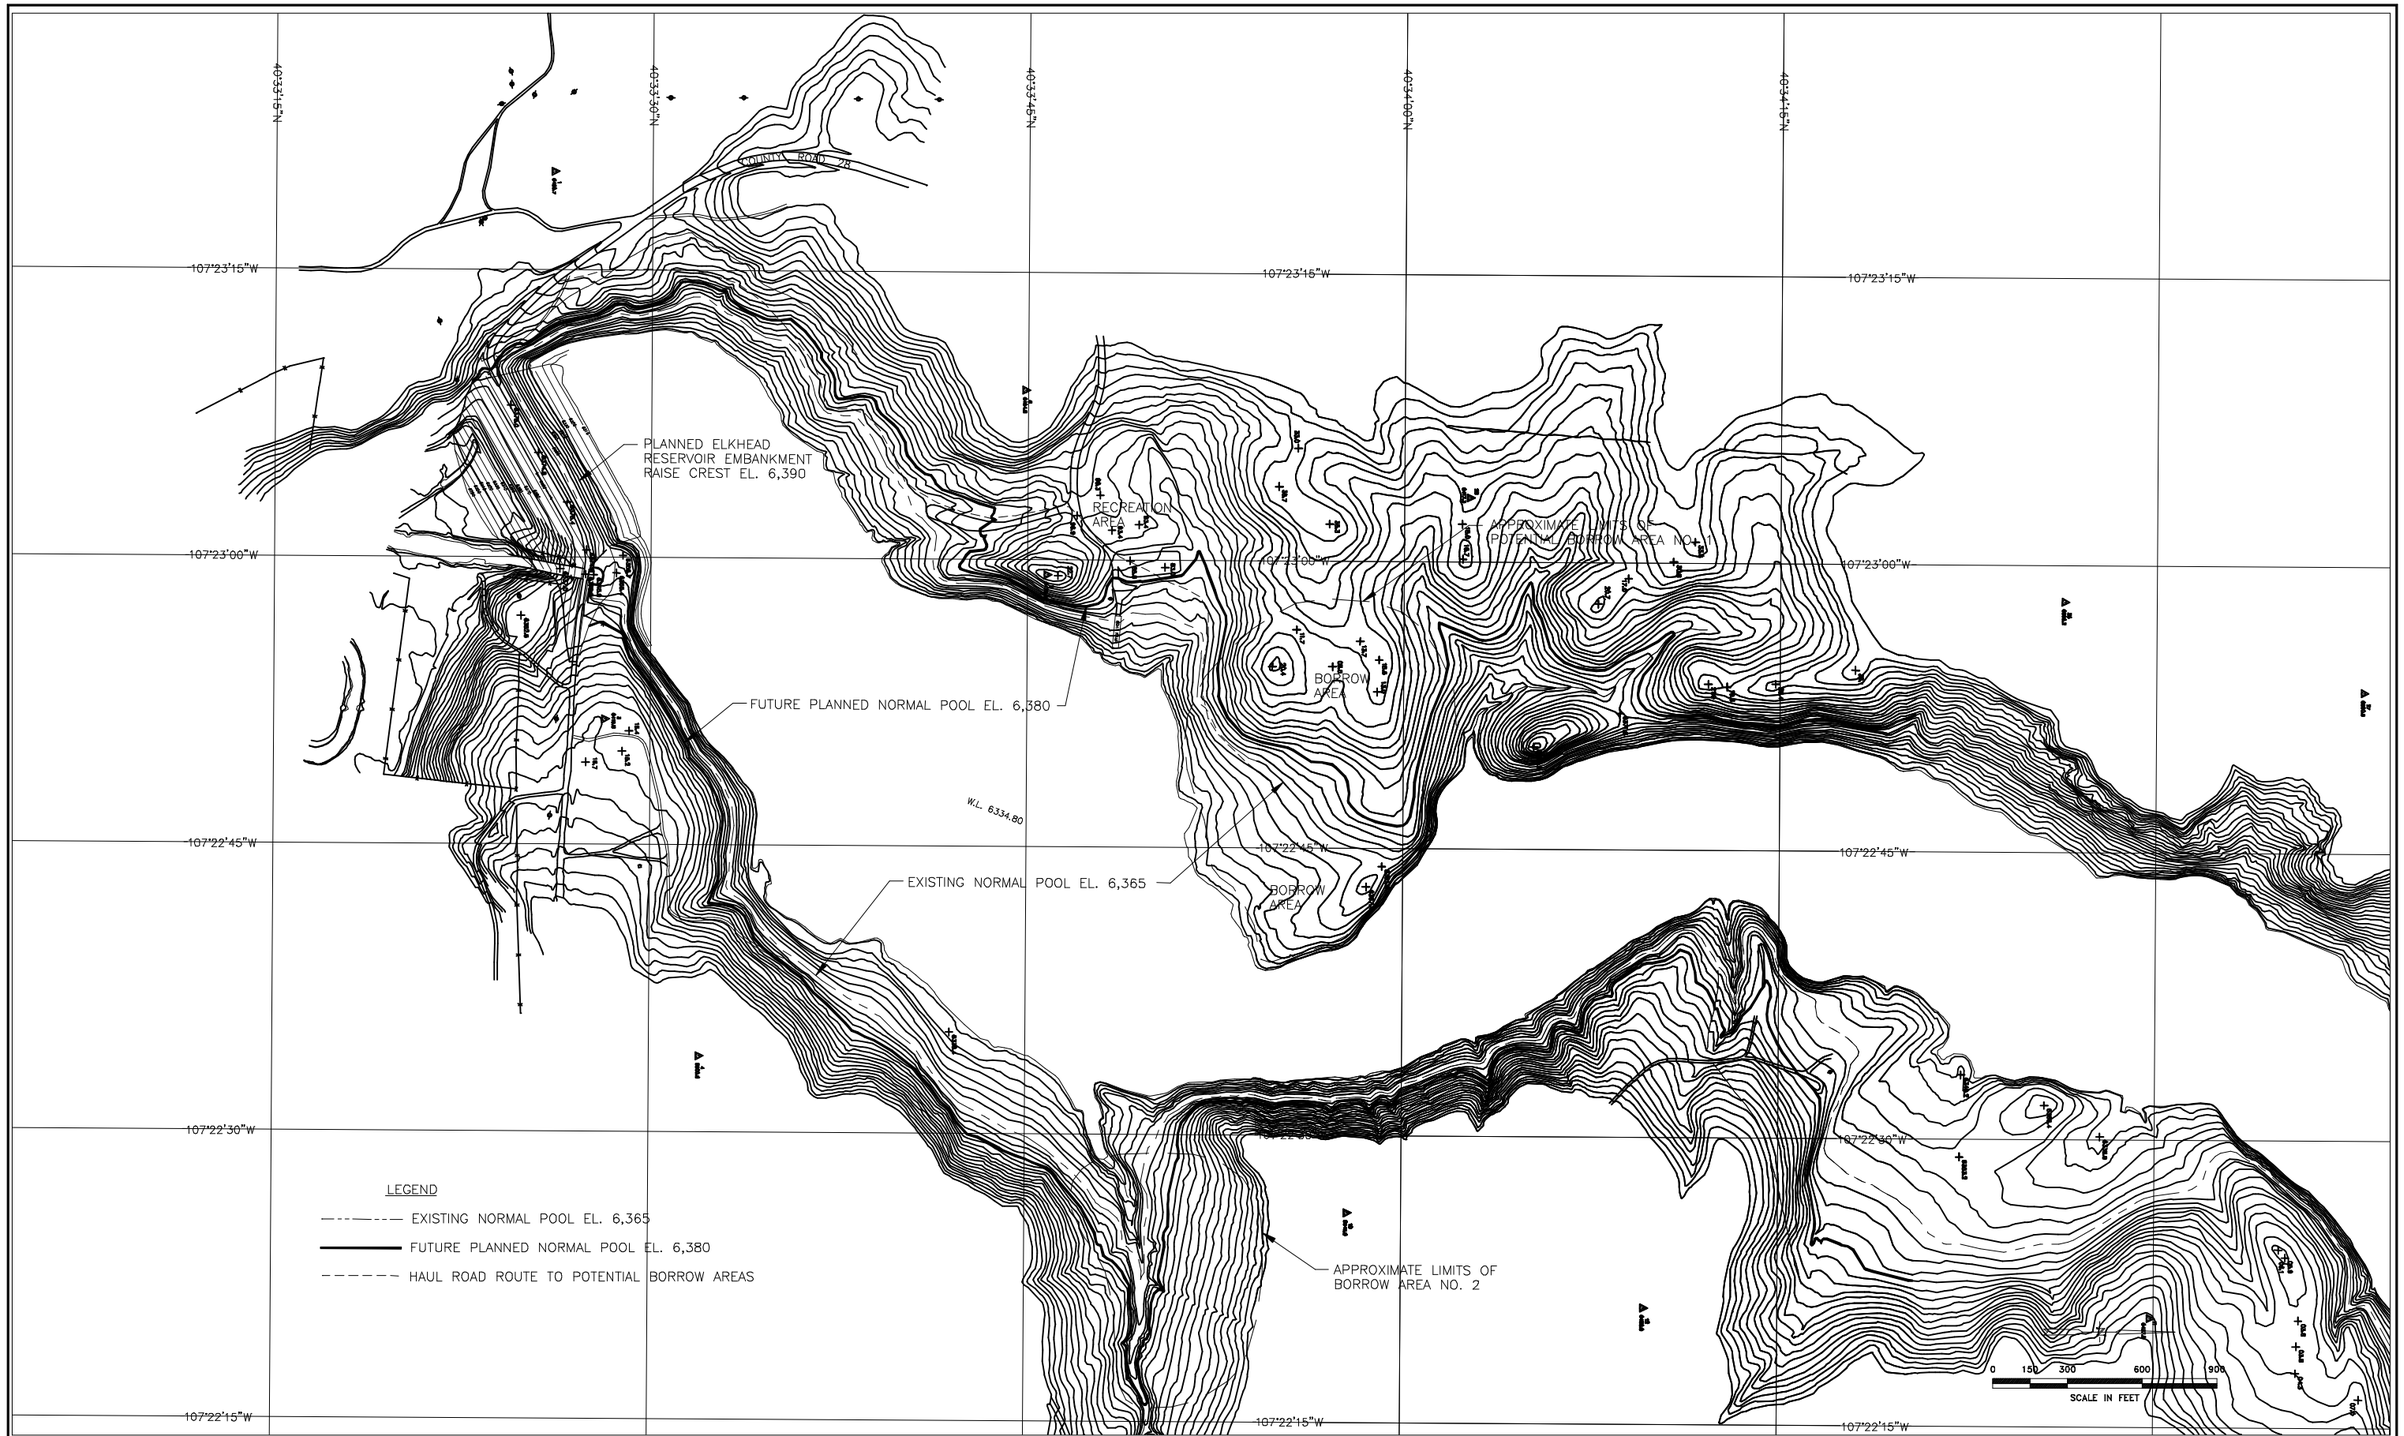

REV	DESCRIPTION OF REVISION	BY	DATE

COLORADO RIVER WATER CONSERVATION DISTRICT

URS
A Division of URS Corporation
URS Center
8181 East Tufts Ave
Denver, CO 80237-2637
(303) 694-2770

WARNING
0 Ø 1
IF THIS BAR DOES NOT MEASURE 1" THEN DRAWING IS NOT TO SCALE

DESIGNED: RJT
DRAWN: TMT
CHECKED:
PEER REVIEWED: DLJ
PROJECT MANAGER: RJT
DATE: 9/25/01

ELKHEAD RESERVOIR — CRAIG, CO

SITE PLAN

REVISION
PROJECT 68-00044839
FIGURE 1

F.I.E. # ELK-01
SCALE 1=1
LOC. DENVER
DATE: 8/25/01
PROJ. # 68000448.39.00
TASK # 00100