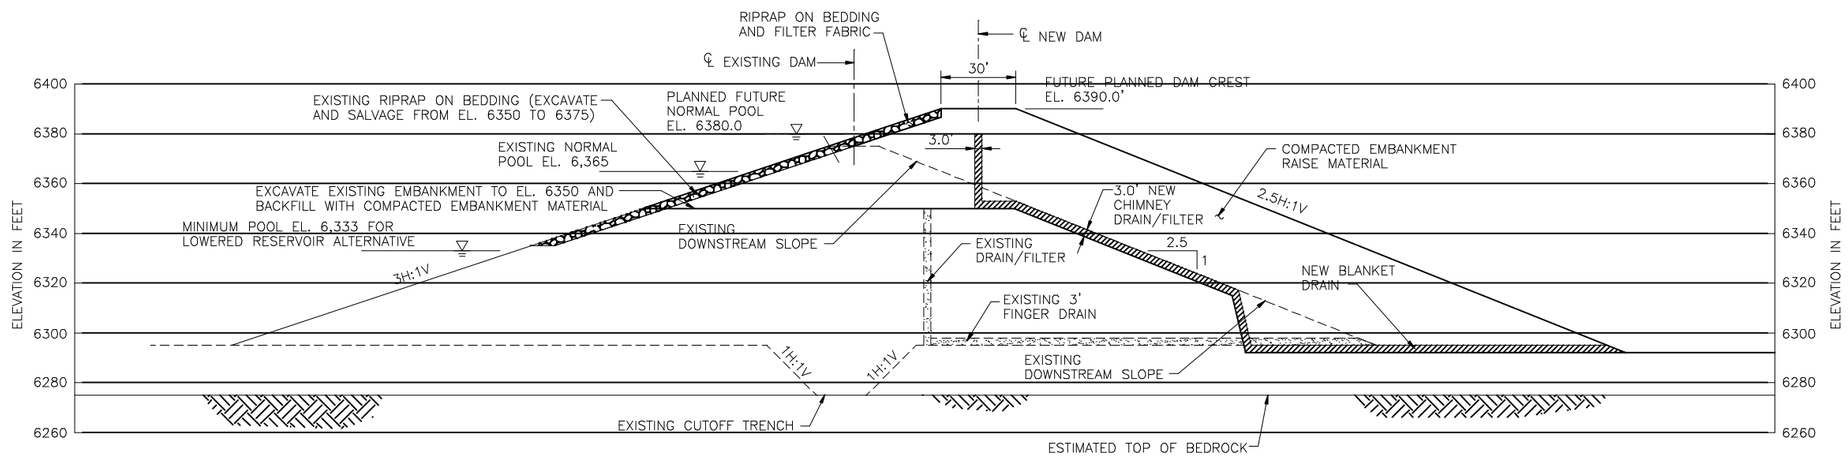

TYPICAL MAXIMUM EMBANKMENT DAM RAISE SECTION

0 30 60 80

SCALE IN FEET

REV	DESCRIPTION OF REVISION	BY	DATE
△			
△			
△			
△			
△			
△			

COLORADO RIVER WATER CONSERVATION DISTRICT

URS

URS Center
8181 East Tufts Avenue
Denver, CO 80237
(303) 694-2770

WARNING

0 Ø 1

IF THIS BAR DOES NOT MEASURE 1" THEN DRAWING IS NOT TO SCALE

DESIGNED: RJT
DRAWN: JAO
CHECKED: GBA
PEER REVIEWED: DLJ
PROJECT MANAGER: RJT
DATE: 9/28/01

ELKHEAD RESERVOIR CRAIG, CO

TYPICAL EMBANKMENT RAISE SECTION

REVISION △

PROJECT 68-00044839.00

FIGURE 2

FILE: ELK-02
SCALE: 1=1
LOC:
DATE:
PROJ. # 68-00044839.00
TASK # 001.000