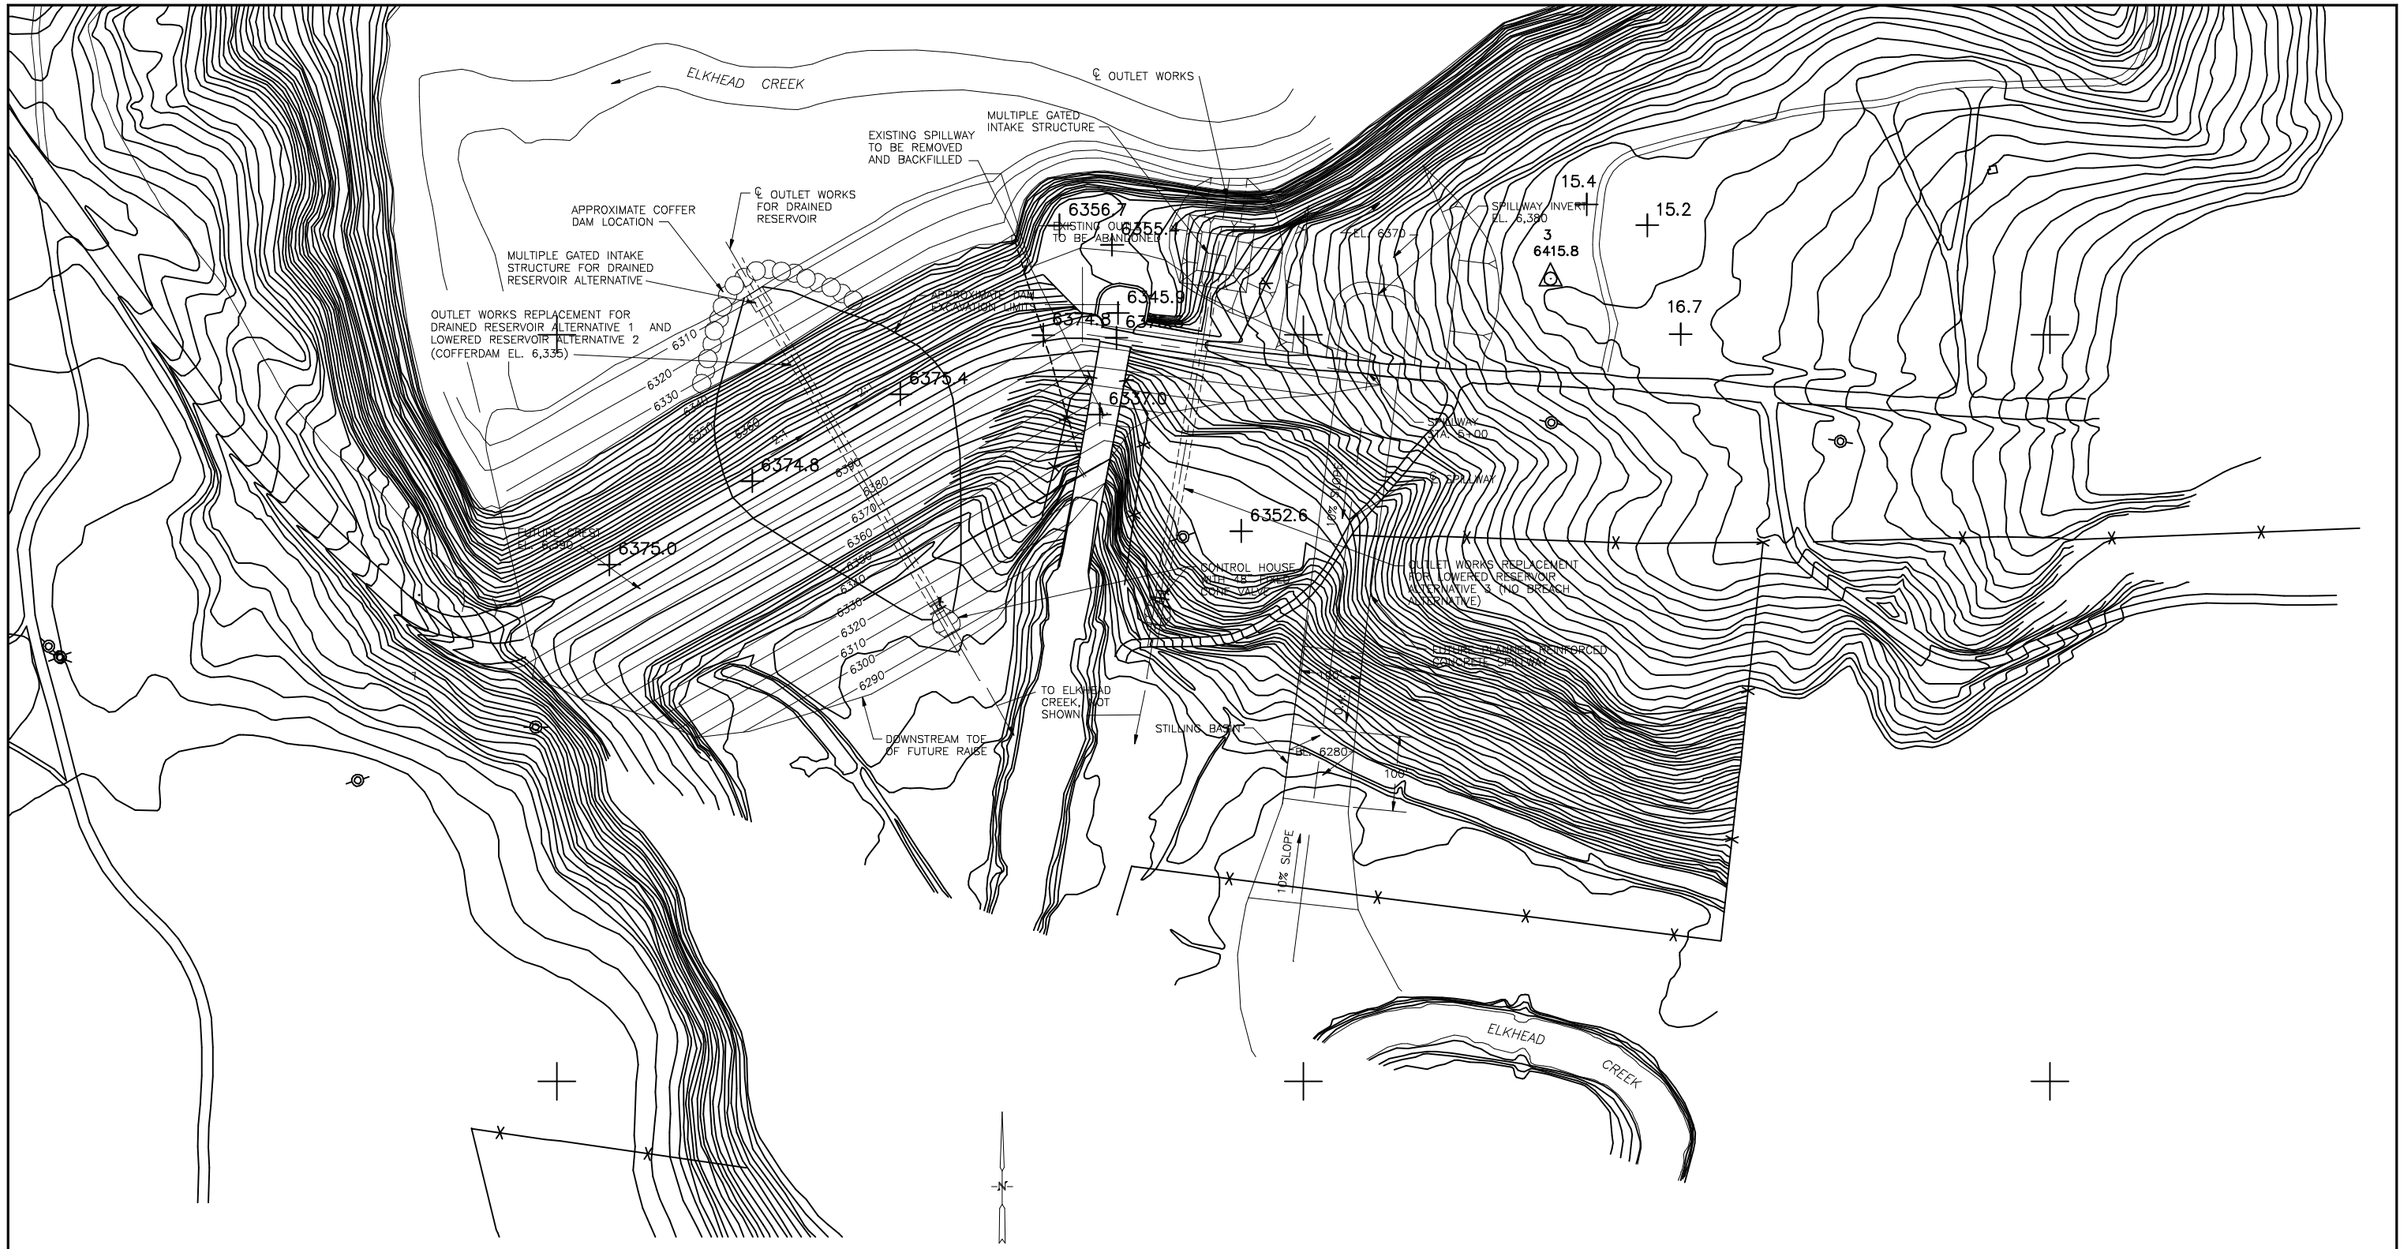

PLAN VIEW

0 50 100 200 300

SCALE IN FEET

REV	DESCRIPTION OF REVISION	BY	DATE
△			
△			
△			
△			
△			
△			

COLORADO RIVER WATER CONSERVATION DISTRICT

URS
A Division of URS Corporation
Stanford Place 3, Suite 1000
4582 South Ulster St.
Denver, CO 80237-2637
(303) 694-2770

WARNING

0 Ø 1

IF THIS BAR DOES NOT MEASURE 1" THEN DRAWING IS NOT TO SCALE

DESIGNED: HKB
DRAWN: TMT
CHECKED: RJT
PEER REVIEWED: DLJ
PROJECT MANAGER: RJT
DATE: 9/25/01

ELKHEAD RESERVOIR — CRAIG, CO

EMBANKMENT PLAN FOR ALTERNATIVES

REVISION △

PROJECT 68-00044839

FIGURE 3

FILE # ELK-03
SCALE 1"=300
LOC. DENVER
DATE: 9/25/01
PROJ. # 68000444839.00
TASK # 001100