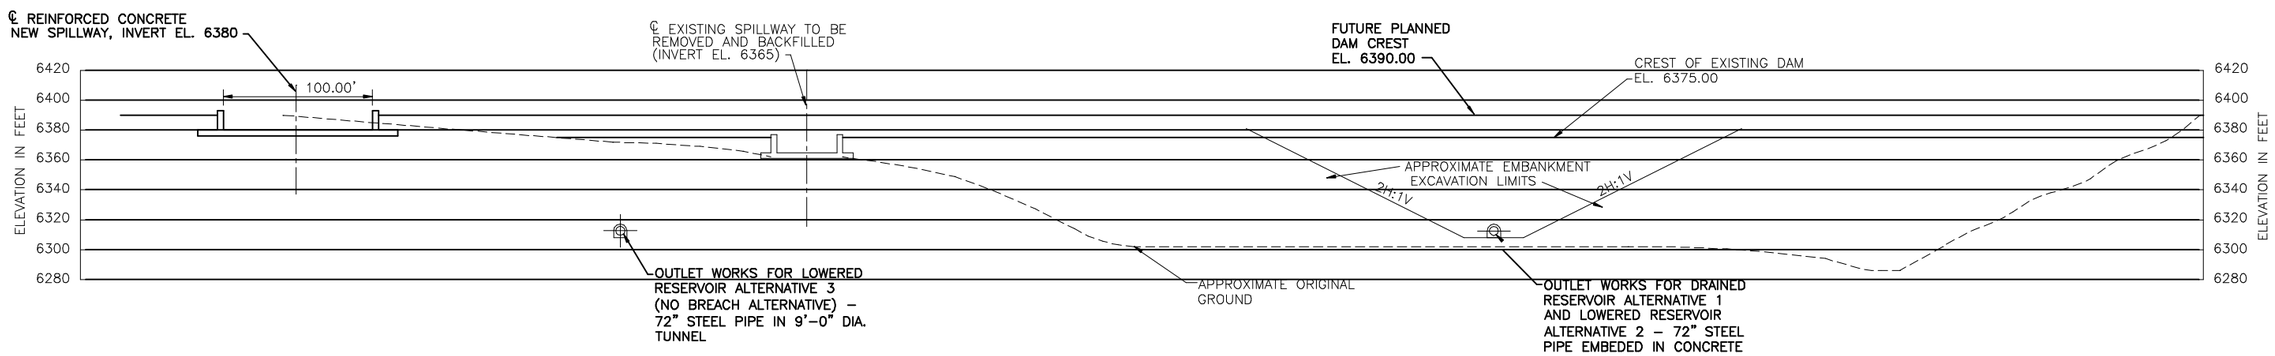


## PROFILE ALONG ℄ OF NEW DAM

0 50 100 150
SCALE IN FEET

NOTE:

1. EXISTING OUTLET WORKS, NOT SHOWN, WILL BE ABANDONED UNDER EACH OF THE 3 ALTERNATIVES.

| REV | DESCRIPTION OF REVISION | BY | DATE |
|---|---|---|---|
| △ | | | |
| △ | | | |
| △ | | | |
| △ | | | |
| △ | | | |
| △ | | | |

COLORADO RIVER WATER CONSERVATION DISTRICT

URS
URS Center
8181 East Tufts Avenue
Denver, CO 80237
(303) 694-2770

WARNING
0 Ø 1
IF THIS BAR DOES NOT MEASURE 1" THEN DRAWING IS NOT TO SCALE

DESIGNED: HKB
DRAWN: TLS
CHECKED: GBA
PEER REVIEWED: DLJ
PROJECT MANAGER: RJT
DATE: –

ELKHEAD RESERVOIR — CRAIG, CO

OUTLET WORKS ELEVATION FOR ALTERNATIVES

REVISION △
PROJECT 68–00044839.00
FIGURE 4

FILE #ELK–04.DWG
SCALE 1=1
LOC: DENVER
DATE: 9/28/01
PROJ. # 68–00044839.00
TASK # 00100