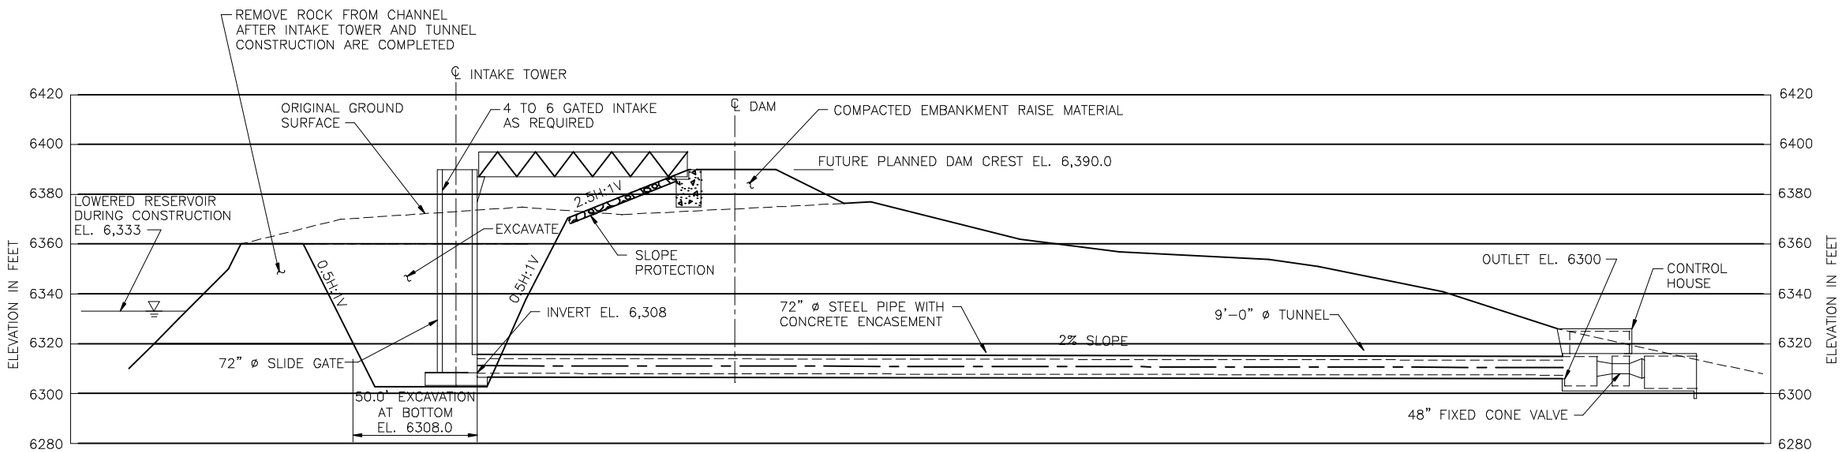

PROFILE ALONG OUTLET TUNNEL

0 30 60 80

SCALE IN FEET

REV	DESCRIPTION OF REVISION	BY	DATE
△			
△			
△			
△			
△			
△			

COLORADO RIVER WATER CONSERVATION DISTRICT

URS

URS Center
8181 East Tufts Avenue
Denver, CO 80237
(303) 694-2770

WARNING

0 ø 1

IF THIS BAR DOES NOT MEASURE 1" THEN DRAWING IS NOT TO SCALE

DESIGNED: HKB
DRAWN: TLS
CHECKED: GBA
PEER REVIEWED: DLJ
PROJECT MANAGER: RJT
DATE: –

ELKHEAD RESERVOIR — CRAIG, CO

OUTLET WORKS
PROFILE FOR LOWERED
RESERVOIR ALTERNATIVE 3

REVISION △

PROJECT 68-00044839.00

FIGURE 6

FILE #ELK-05.DWG | LOC: DENVER | PROJ. # 68-00044839.00
SCALE 1=1 | DATE: 9/28/01 | TASK # 00100