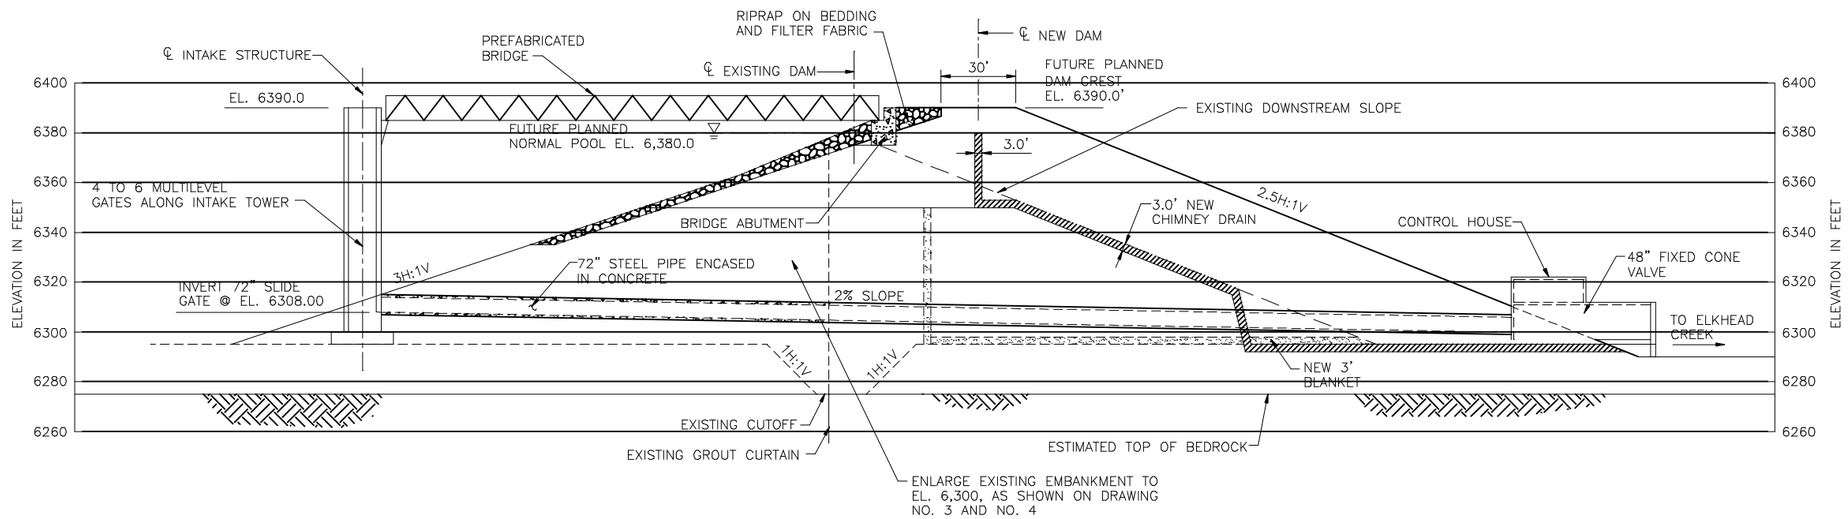

PROFILE ALONG OUTLET WORKS THROUGH DAM

0 30 60 80

SCALE IN FEET

NOTES:

1. COFFERDAM FOR STREAM DIVERSION NOT SHOWN. FOR LOWERED RESERVOIR ALTERNATIVE 2 COFFERDAM ELEVATION WILL BE 6333.

REV	DESCRIPTION OF REVISION	BY	DATE
△			
△			
△			
△			
△			
△			

COLORADO RIVER WATER CONSERVATION DISTRICT

URS

URS Center
8181 East Tufts Avenue
Denver, CO 80237
(303) 694-2770

WARNING

0 Ø 1

IF THIS BAR DOES NOT MEASURE 1" THEN DRAWING IS NOT TO SCALE

DESIGNED: HKB
DRAWN: TLS
CHECKED: GBA
PEER REVIEWED: DLJ
PROJECT MANAGER: RJT
DATE: –

ELKHEAD RESERVOIR — CRAIG, CO

OUTLET WORKS PROFILE FOR DRAINED RESERVOIR ALTERNATIVE 1 AND LOWERED RESERVOIR ALTERNATIVE 2

REVISION △

PROJECT 68-00044839.00

FIGURE 5

FILE #ELK-06.DWG
SCALE 1=1
LOC: DENVER
DATE: 9/28/01
PROJ. # 68-00044839.00
TASK # 00100